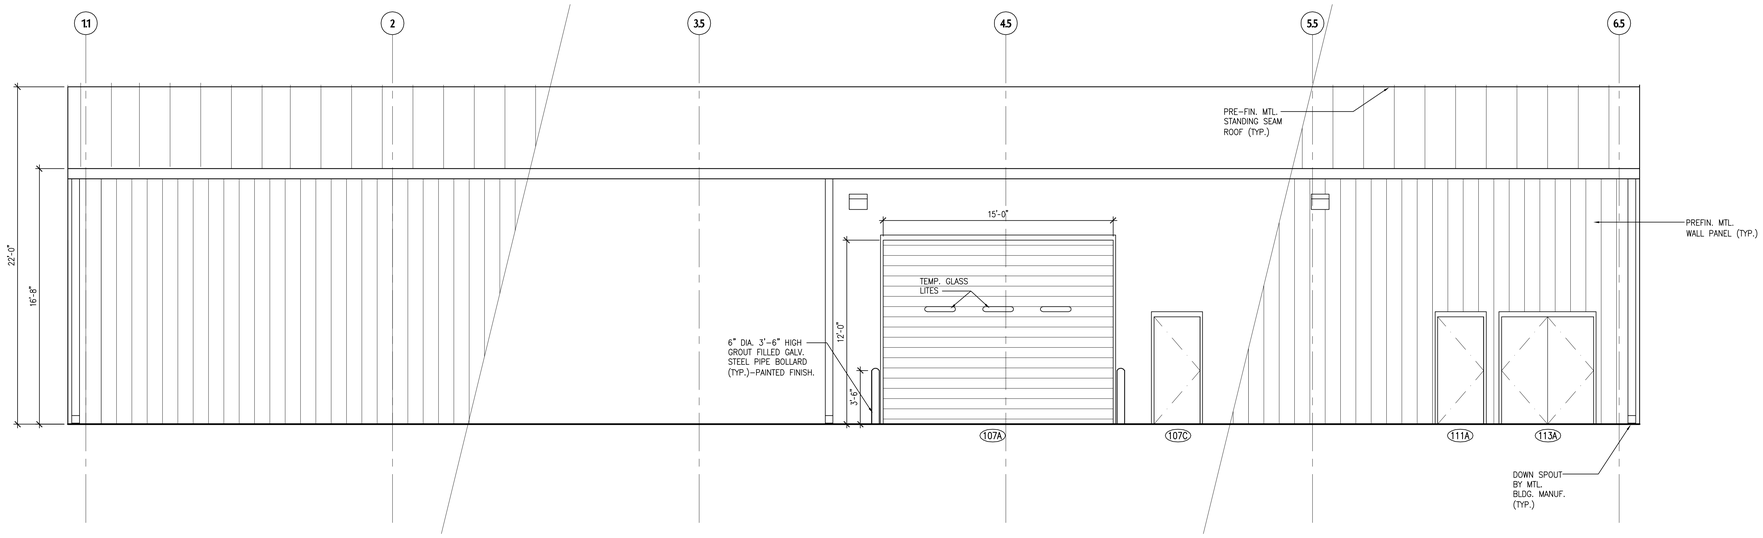

1 / A101 A104 GOLF COURSE MAINT. BLDG. - NORTH ELEV.

1/4"=1'-0"

0 1' 2' 4' 8' 16'

SCALE: 1/4" = 1'-0"

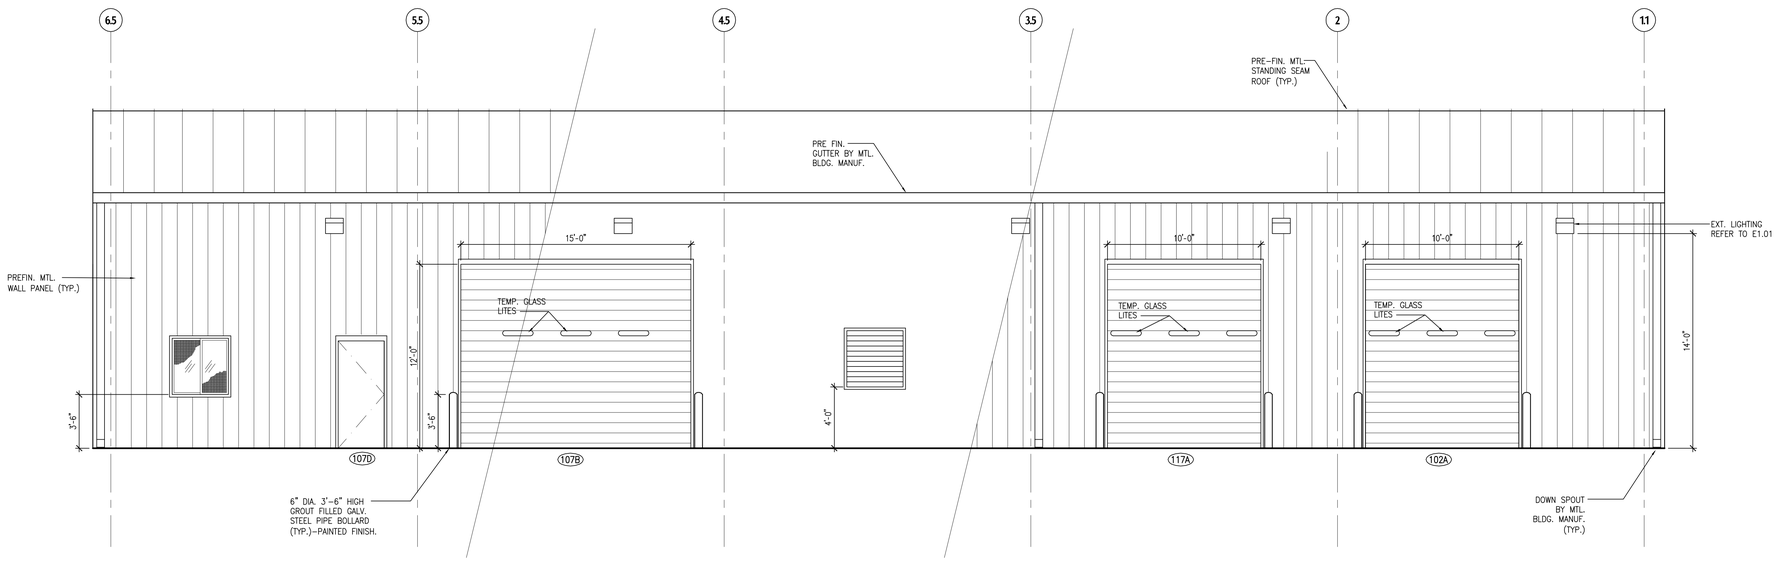

2 / A101 A104 GOLF COURSE MAINT. BLDG. - SOUTH ELEV.

1/4"=1'-0"

0 1' 2' 4' 8' 16'

SCALE: 1/4" = 1'-0"

SYMBOL		DESCRIPTION	DATE	APPROVAL

REVISIONS

Drawn by: G.S.

COORDINATION:

Engr:

Design and Construction:

APPROVAL:

Director of Facilities date

Director of Operations date

HEADQUARTERS AIR FORCE SERVICES AGENCY

Title:

UNITED STATES AIR FORCE
NON-APPROPRIATED FUNDS PROJECT
35% AFNAF PROTOTYPES DESIGN
CONTRACT NO. NAFBA195CD0012

GOLF COURSE MAINTENANCE COMPLEX
EXTERIOR ELEVATIONS

SCALE: 1/4" = 1'-0" DATE: APRIL 17, 2000

DRAWING NUMBER:

SHEET A1.04 OF